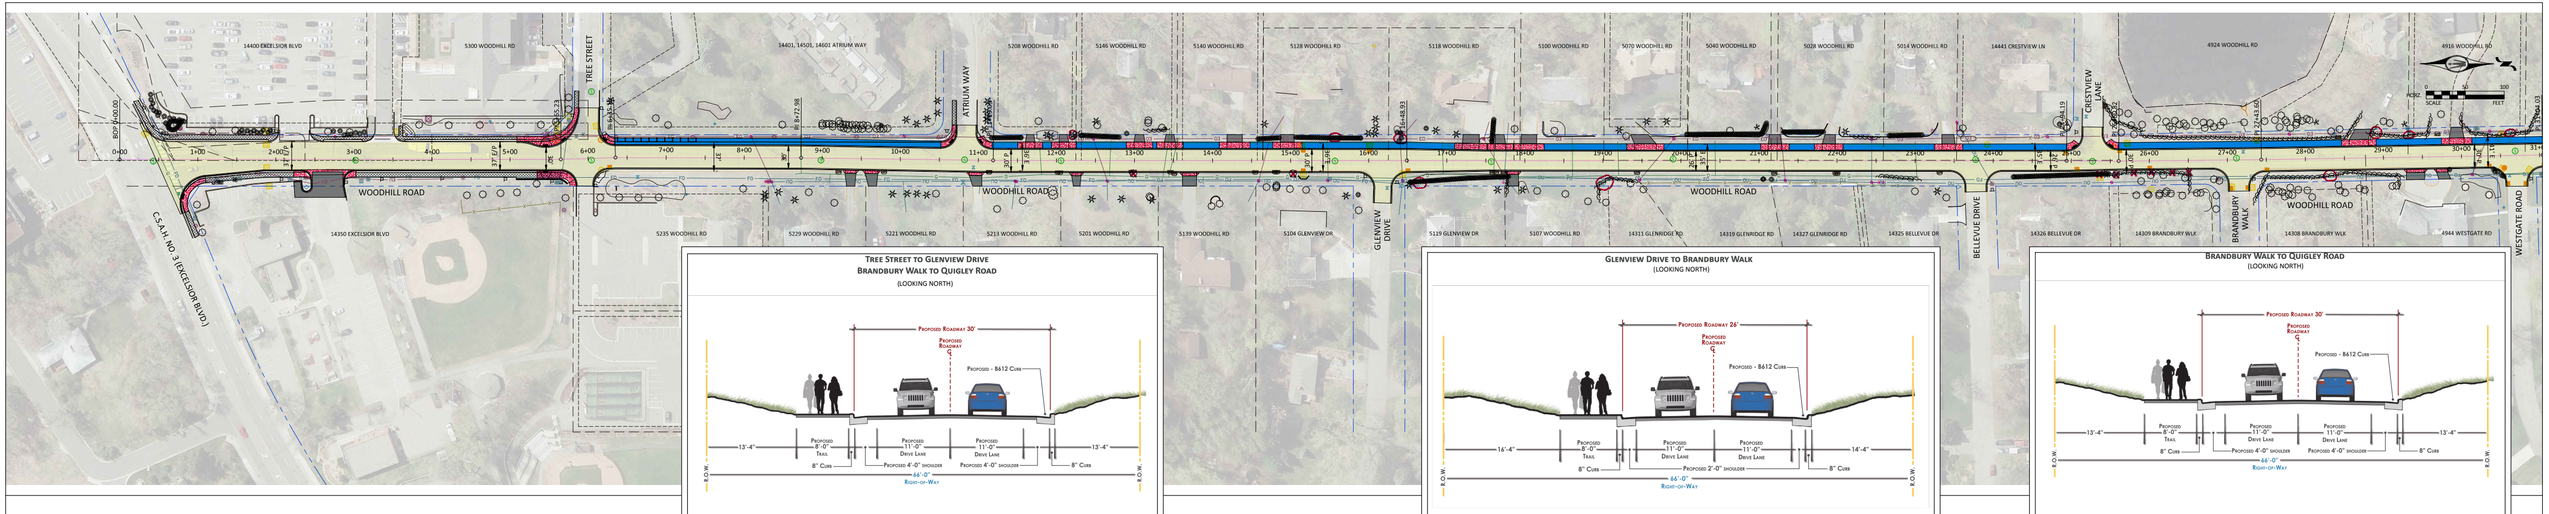


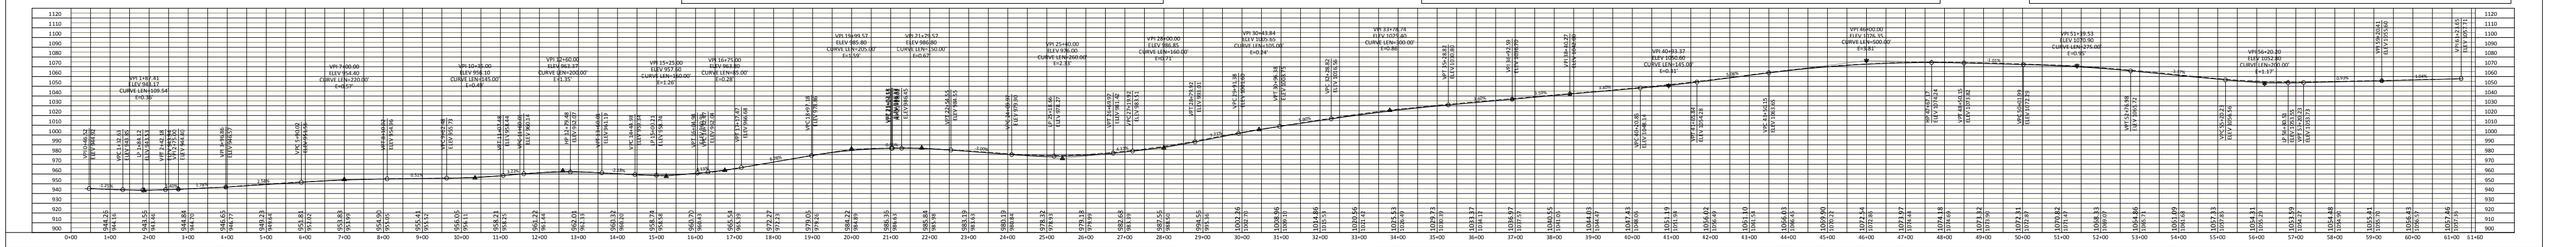


## LEGEND

- CONSTRUCTION LIMITS
- 8' BITUMINOUS TRAIL
- PROPOSED ROADWAY
- PROPOSED RETAINING WALL
- PROPOSED BITUMINOUS DRIVEWAY
- PROPOSED CONCRETE MEDIAN / SIDEWALK / DRIVEWAY
- EXISTING SECTION LINES
- EXISTING RIGHT-OF-WAY LINES
- EXISTING PROPERTY LINES
- EXISTING EASEMENT LINES
- CLEAR & GRUB SHRUBS & BRUSH
- TREE REMOVAL
- EXISTING SIDEWALK

VERT. 0 40 80 SCALE FEET

BOLTON & MENK

City of minnetonka

FIGURE 1

CITY OF MINNETONKA

2018 WOODHILL ROAD IMPROVEMENTS

9/29/2017

© Bolton & Menk, Inc. 2017, All Rights Reserved

H:\MTKA\73191404\2CAD\C3D\plans\FIGR-114042-EXHIBIT.dwg 9/29/2017 2:38 PM